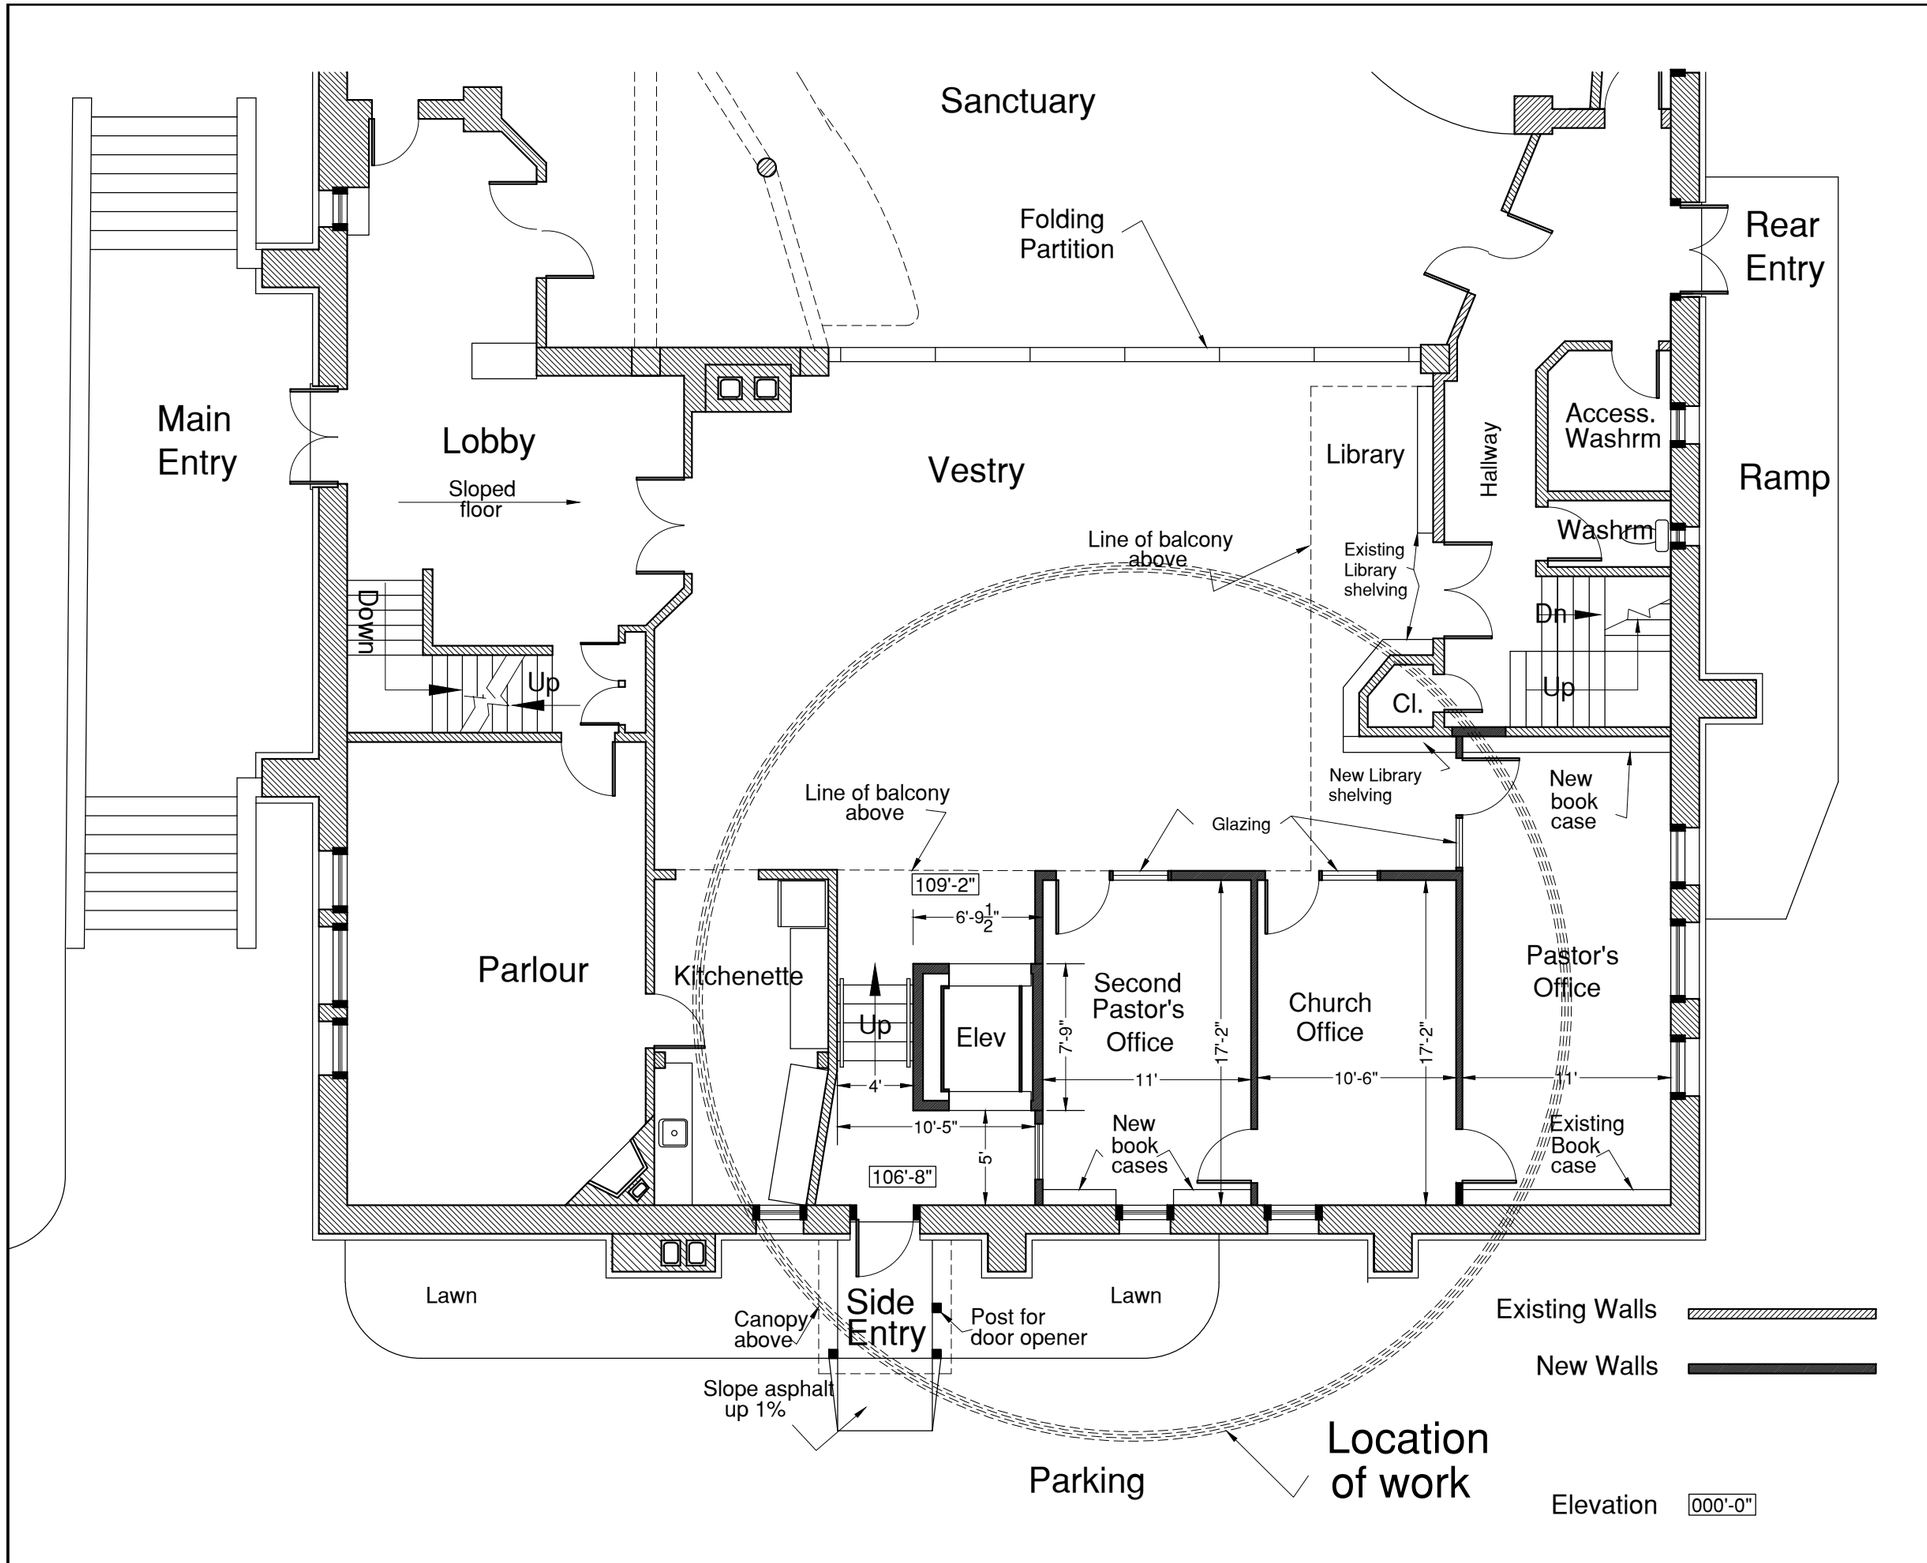

Diamond Building Design

23 Woodland Drive,
Wolfville, Nova Scotia B4P 1J3
Telephone: (902) 599-3920
beatonarch@gmail.com

Project Title:

Wolfville Baptist Church Accessibility Project

487 Main Street
Wolfville, N.S. B4P 1E3

Drawing Title:

Partial First Floor Plan South Side

Graphic Scale: 0' 5' 10' 15'

Scale: 1/8" = 1' - 0"

Stamp:

Designer:

Drawn By:

Checked:

Date: May 6/24

Sheet Number: S-A2